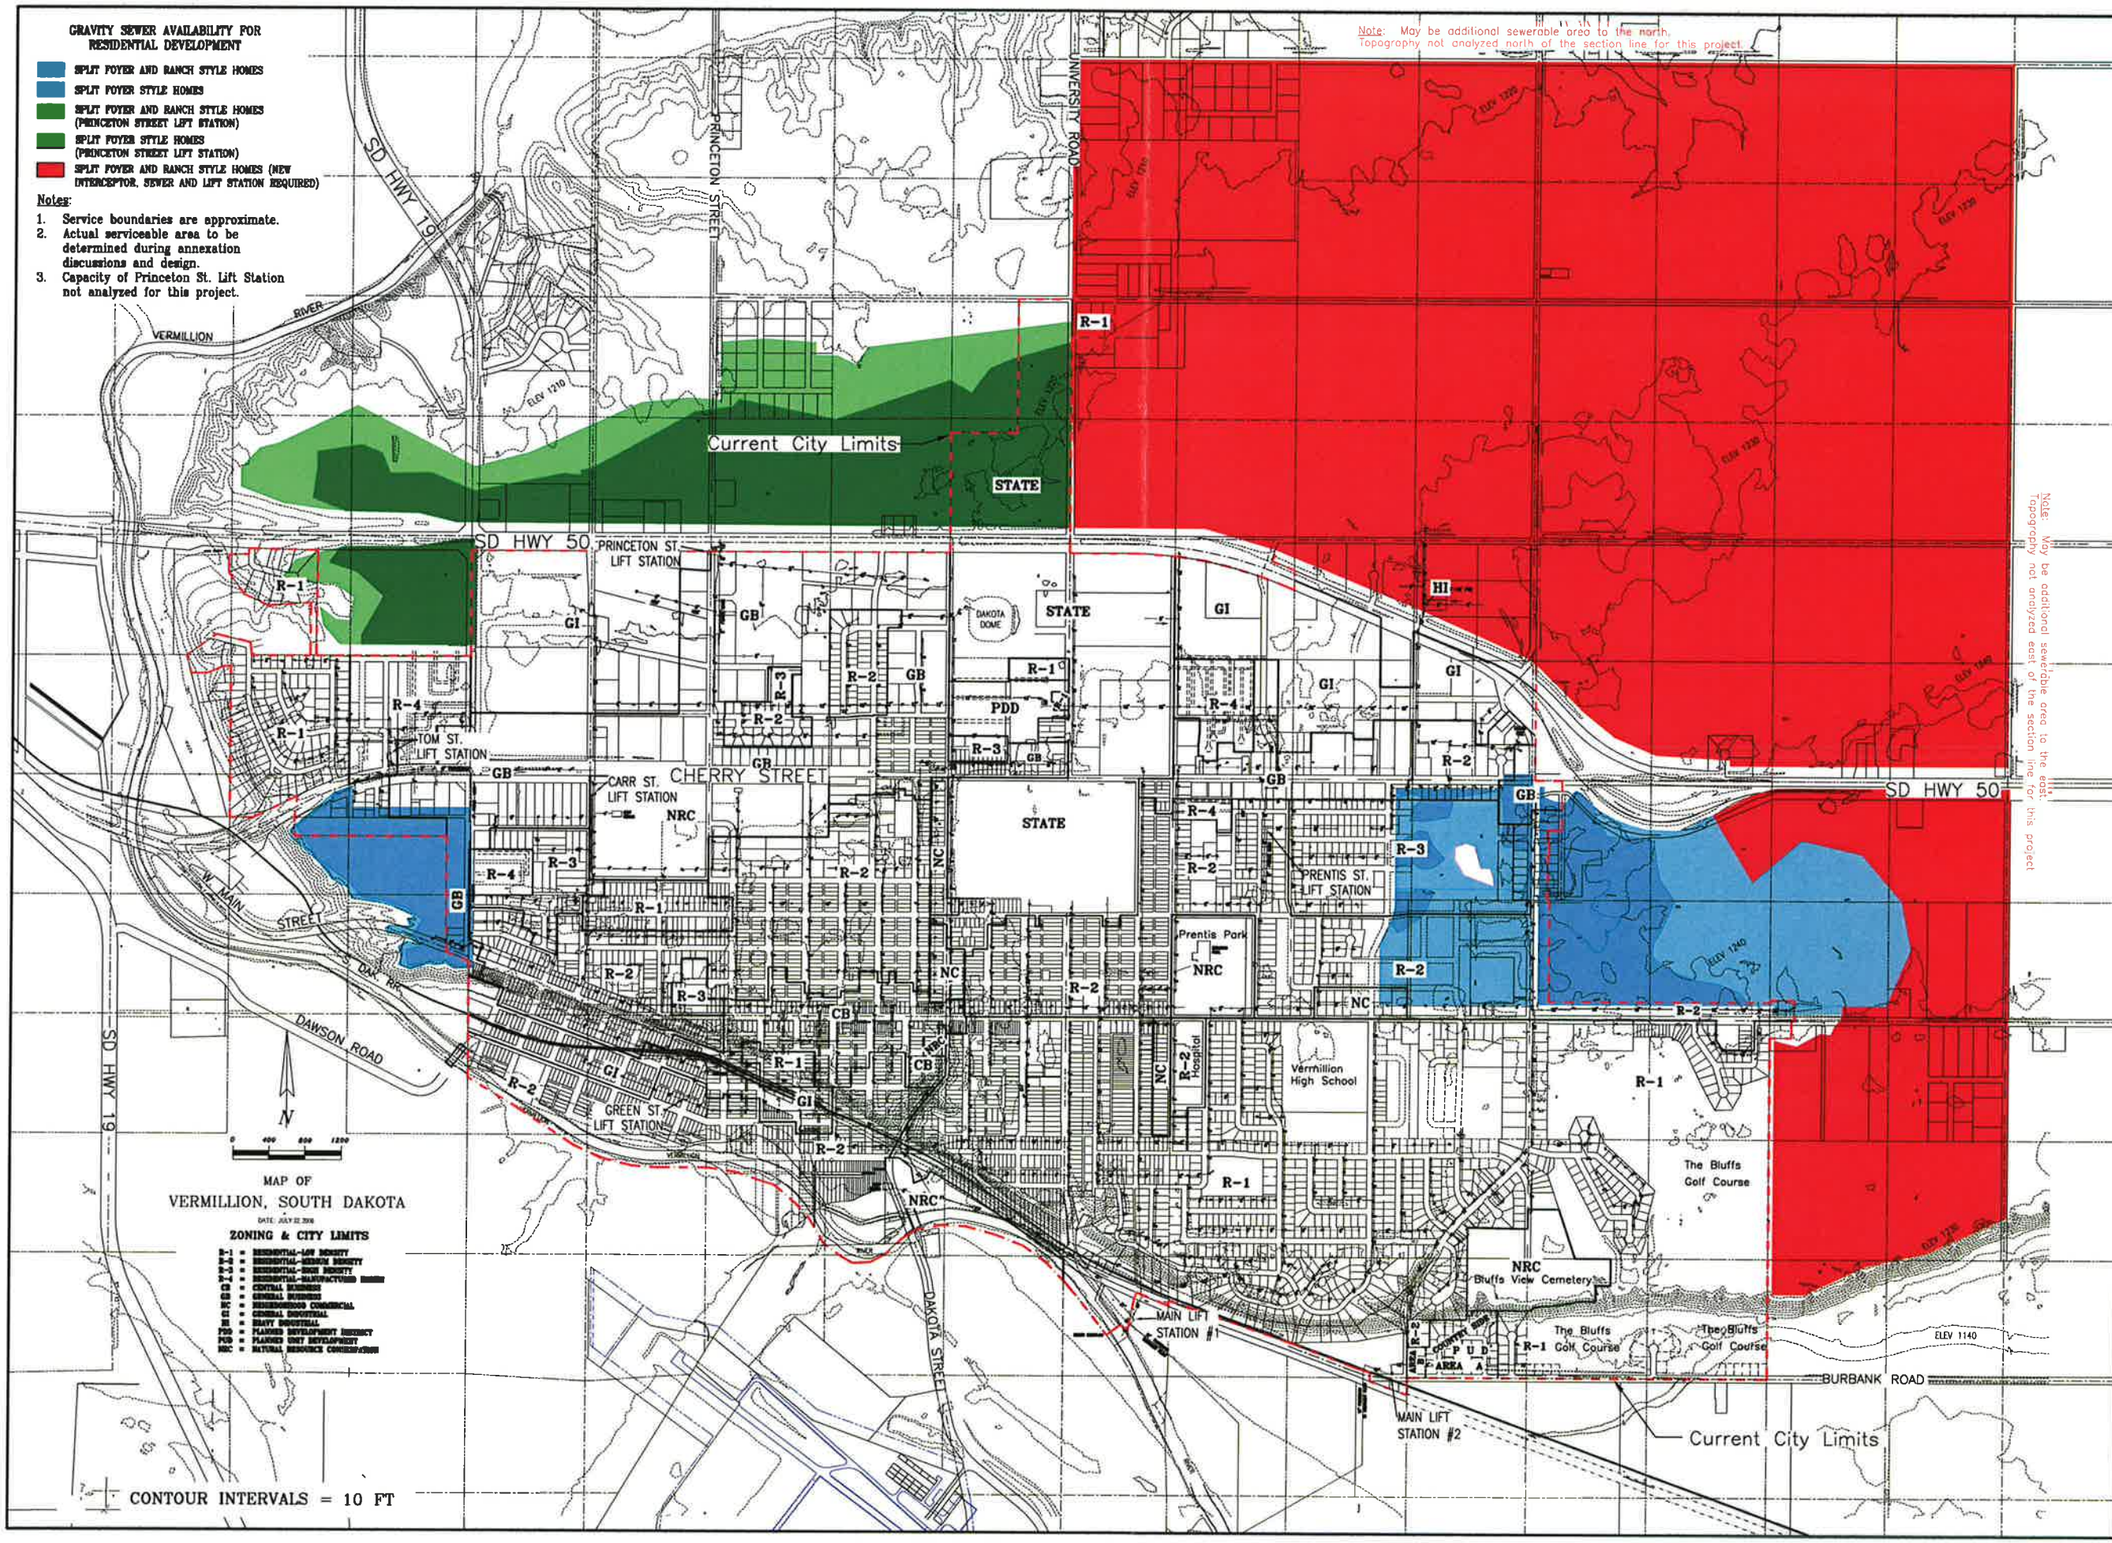

BANNER
Consulting Engineers & Architects

409 22nd Ave. S. P.O. Box 298
Brookings, South Dakota 57006
605-692-6342
www.bannerassociates.com

Designing Projects, Building Trust

CONSULTANTS:

PROJECT TITLE:

Vermillion Sanitary Sewer

PROJECT LOCATION:
VERMILLION
SOUTH DAKOTA

REV.	DATE	DESCRIPTION

DRAWN BY: EMS
DESIGNED BY: EMS
CHECKED BY: DFR
JOB NO: 08115-03-00
DATE: 12/09/09

SHEET TITLE:

Approximate Sanitary Sewer Serviceable Area For Residential Development

SHEET NO.: 2